Town of
HEBRON
Grafton County
New Hampshire

LEGEND

PARCEL INFO

1-3	Lot-Sub
2 Ac.	Parcel Acreage C - Calculated, S - Surveyed
200'	Dimensions (Feet)

WATER FEATURES
- Rivers and Brooks
- Lakes and Ponds
- Wetlands

LAND
- Town

ROADS
- Class VI
- Private
- ROW

TOWN
- Historic District
- Lake District

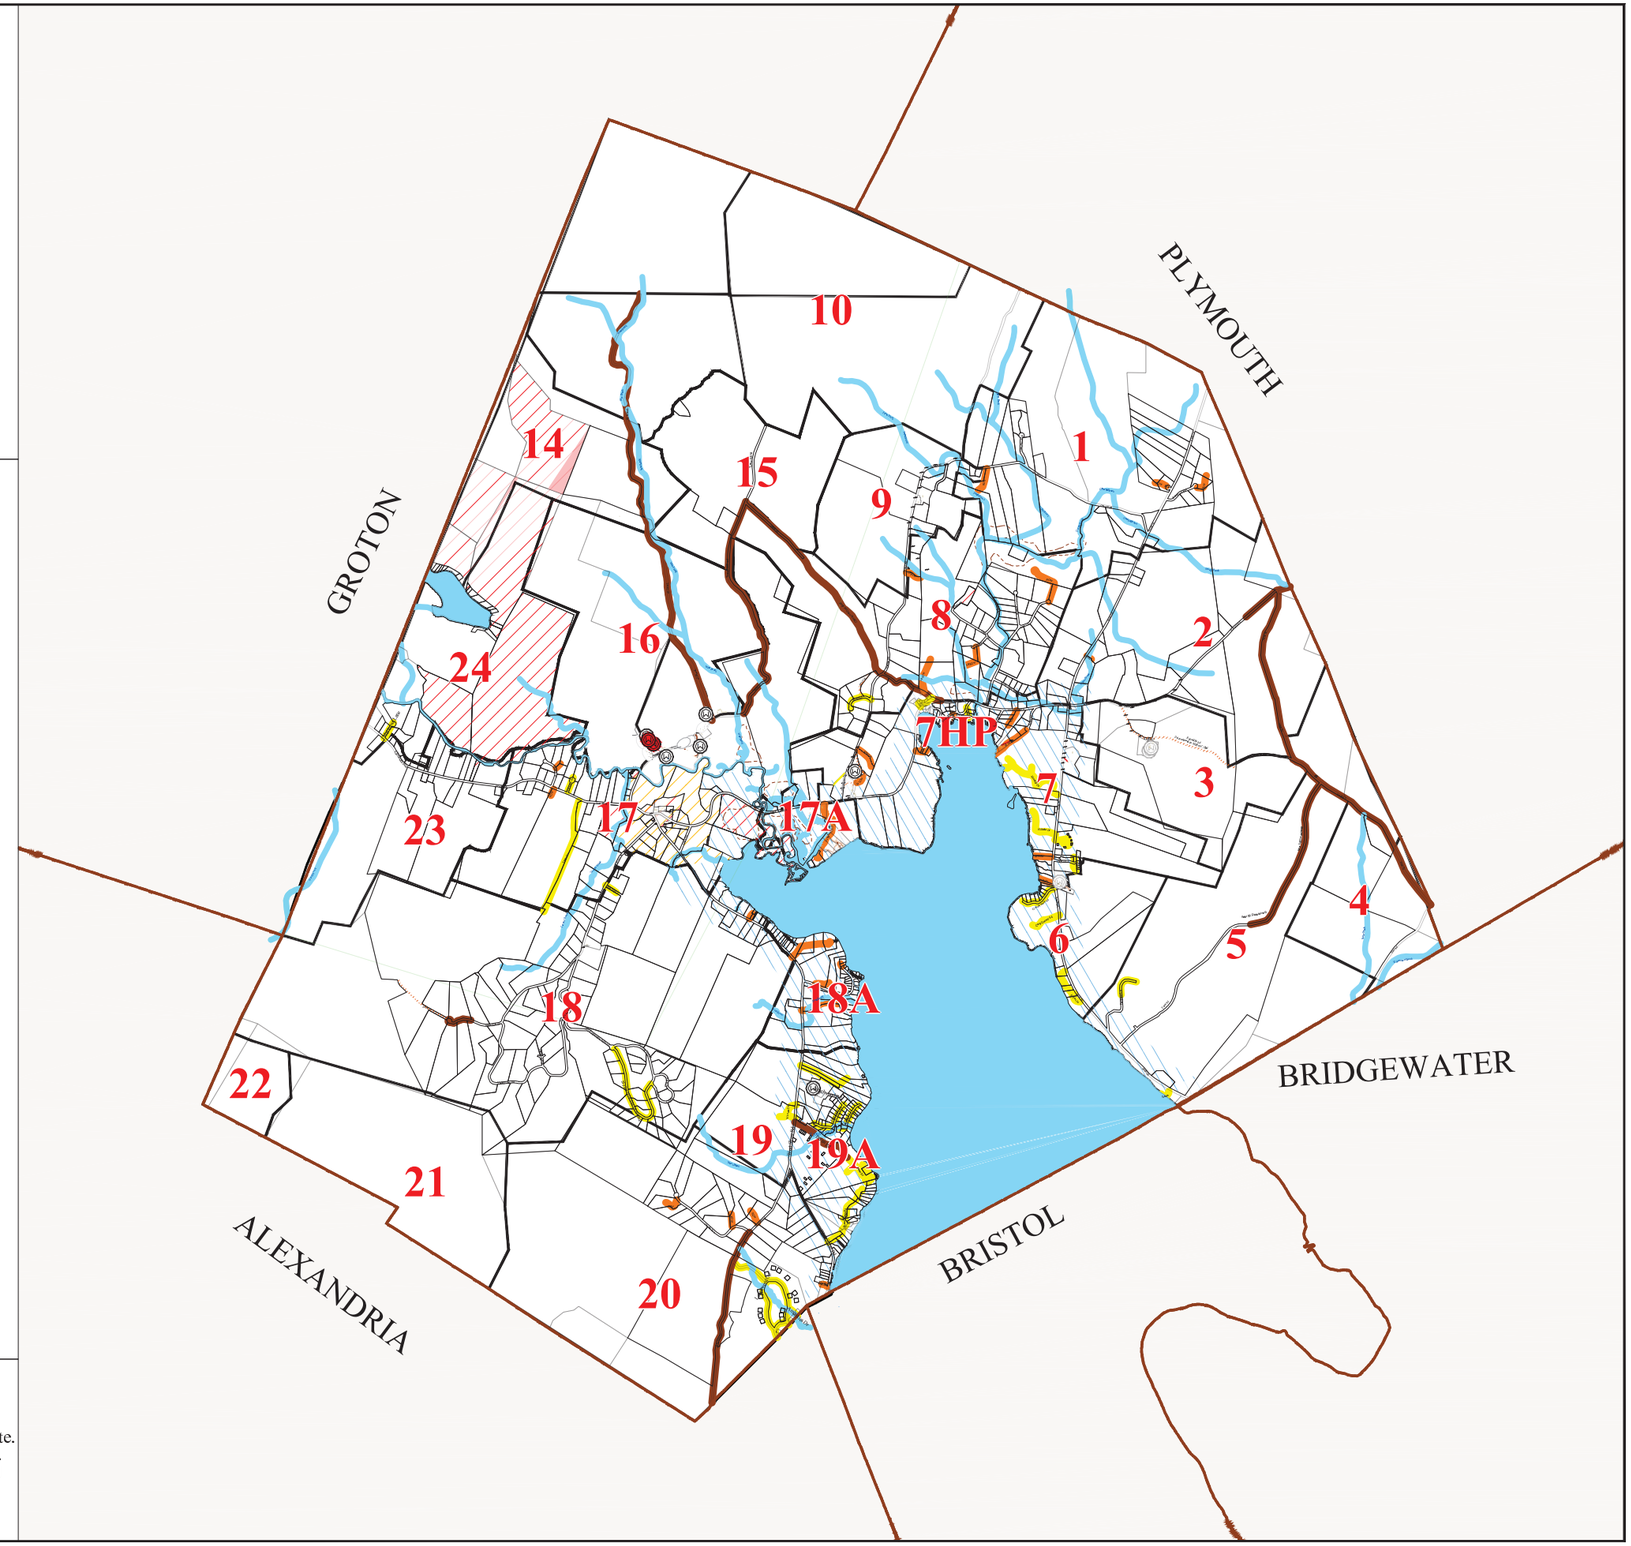

Terra-Map
A Division Of
Avitar Associates of New England, Inc.
Phone 603 798-4419
Fax 603 798-4263
www.avitarassociates.com
Terramap@avitarassociates.com

Datum - New Hampshire State Plane Coordinate System : NH83F

Information for roads, rivers, and aerial photographs from GRANIT website. Parcel lines created from autocad dwg files and pieced together for best fit. Wetlands are located and shown based on towns designation and corrected using 2010 aerial photographs to correctly show bounds.